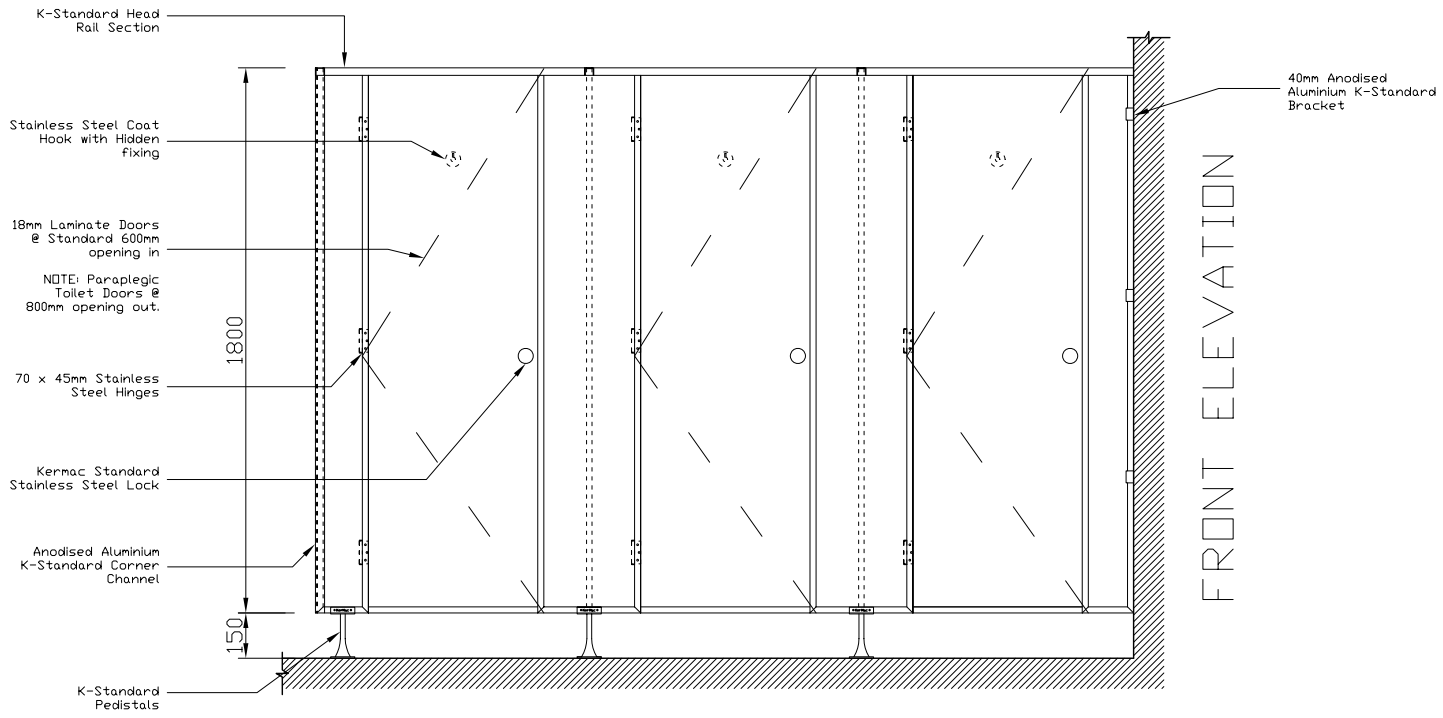
K-Standard Head Rail Section
Stainless Steel Coat Hook with Hidden fixing
18mm Laminate Doors @ Standard 600mm opening in
NOTE: Paraplegic Toilet Doors @ 800mm opening out.
70 x 45mm Stainless Steel Hinges
Kermac Standard Stainless Steel Lock
Anodised Aluminium K-Standard Corner Channel
K-Standard Pedistals
1800
150
40mm Anodised Aluminium K-Standard Bracket
FRONT ELEVATION

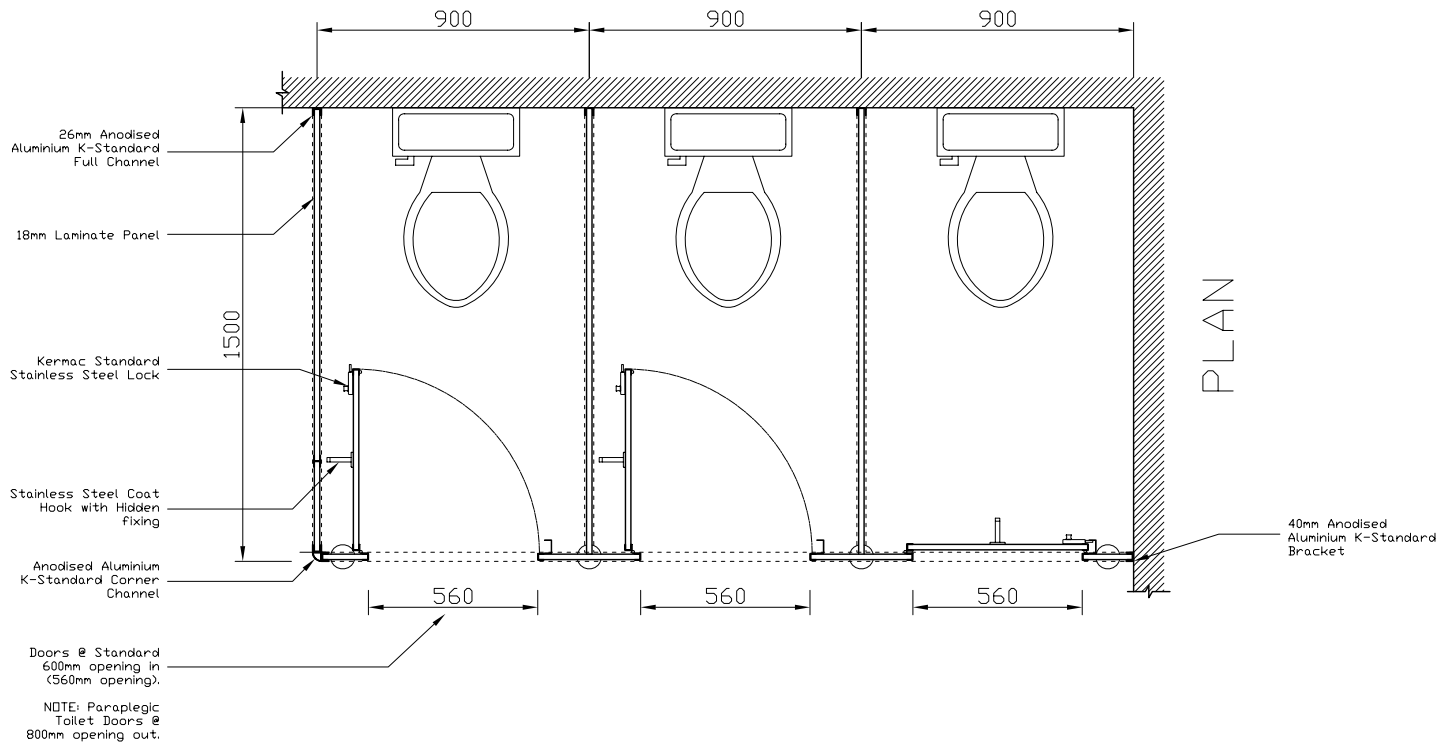
900
900
900
26mm Anodised Aluminium K-Standard Full Channel
18mm Laminate Panel
Kermac Standard Stainless Steel Lock
Stainless Steel Coat Hook with Hidden fixing
Anodised Aluminium K-Standard Corner Channel
Doors @ Standard 600mm opening in (560mm opening).
NOTE: Paraplegic Toilet Doors @ 800mm opening out.
1500
560
560
560
40mm Anodised Aluminium K-Standard Bracket
PLAN

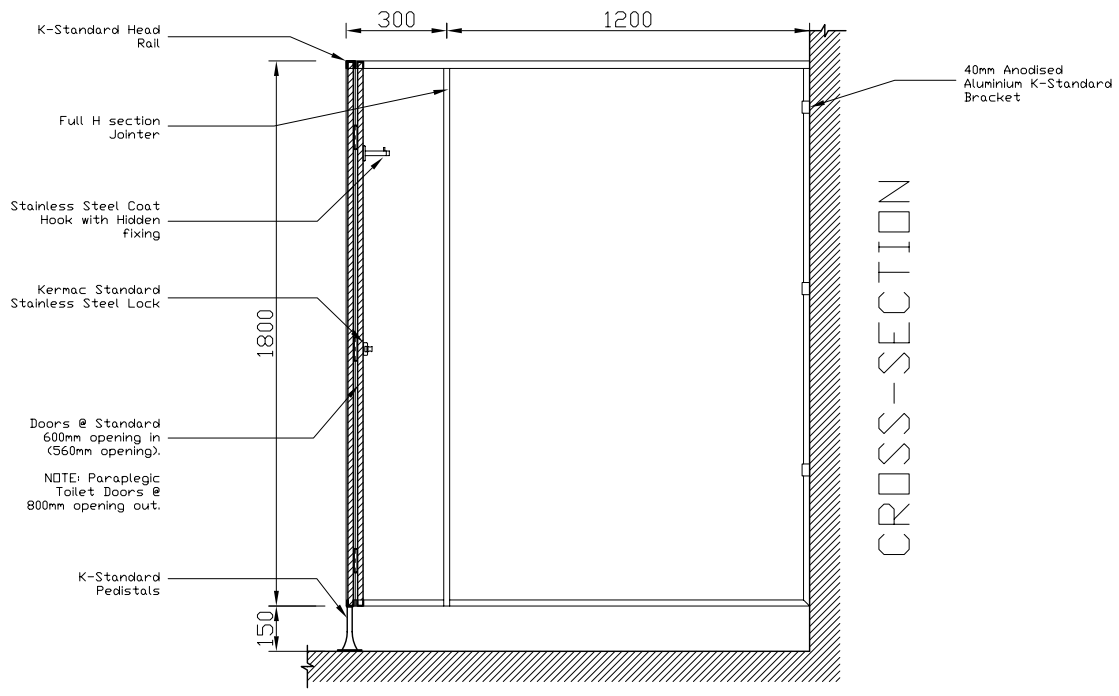
K-Standard Head Rail
Full H section Jointer
Stainless Steel Coat Hook with Hidden fixing
Kermac Standard Stainless Steel Lock
Doors @ Standard 600mm opening in (560mm opening).
NOTE: Paraplegic Toilet Doors @ 800mm opening out.
K-Standard Pedistals
300
1200
1800
150
40mm Anodised Aluminium K-Standard Bracket
CROSS-SECTION